(E) PLOT SCALE: 1/16=1 DWG. SCALE: 1

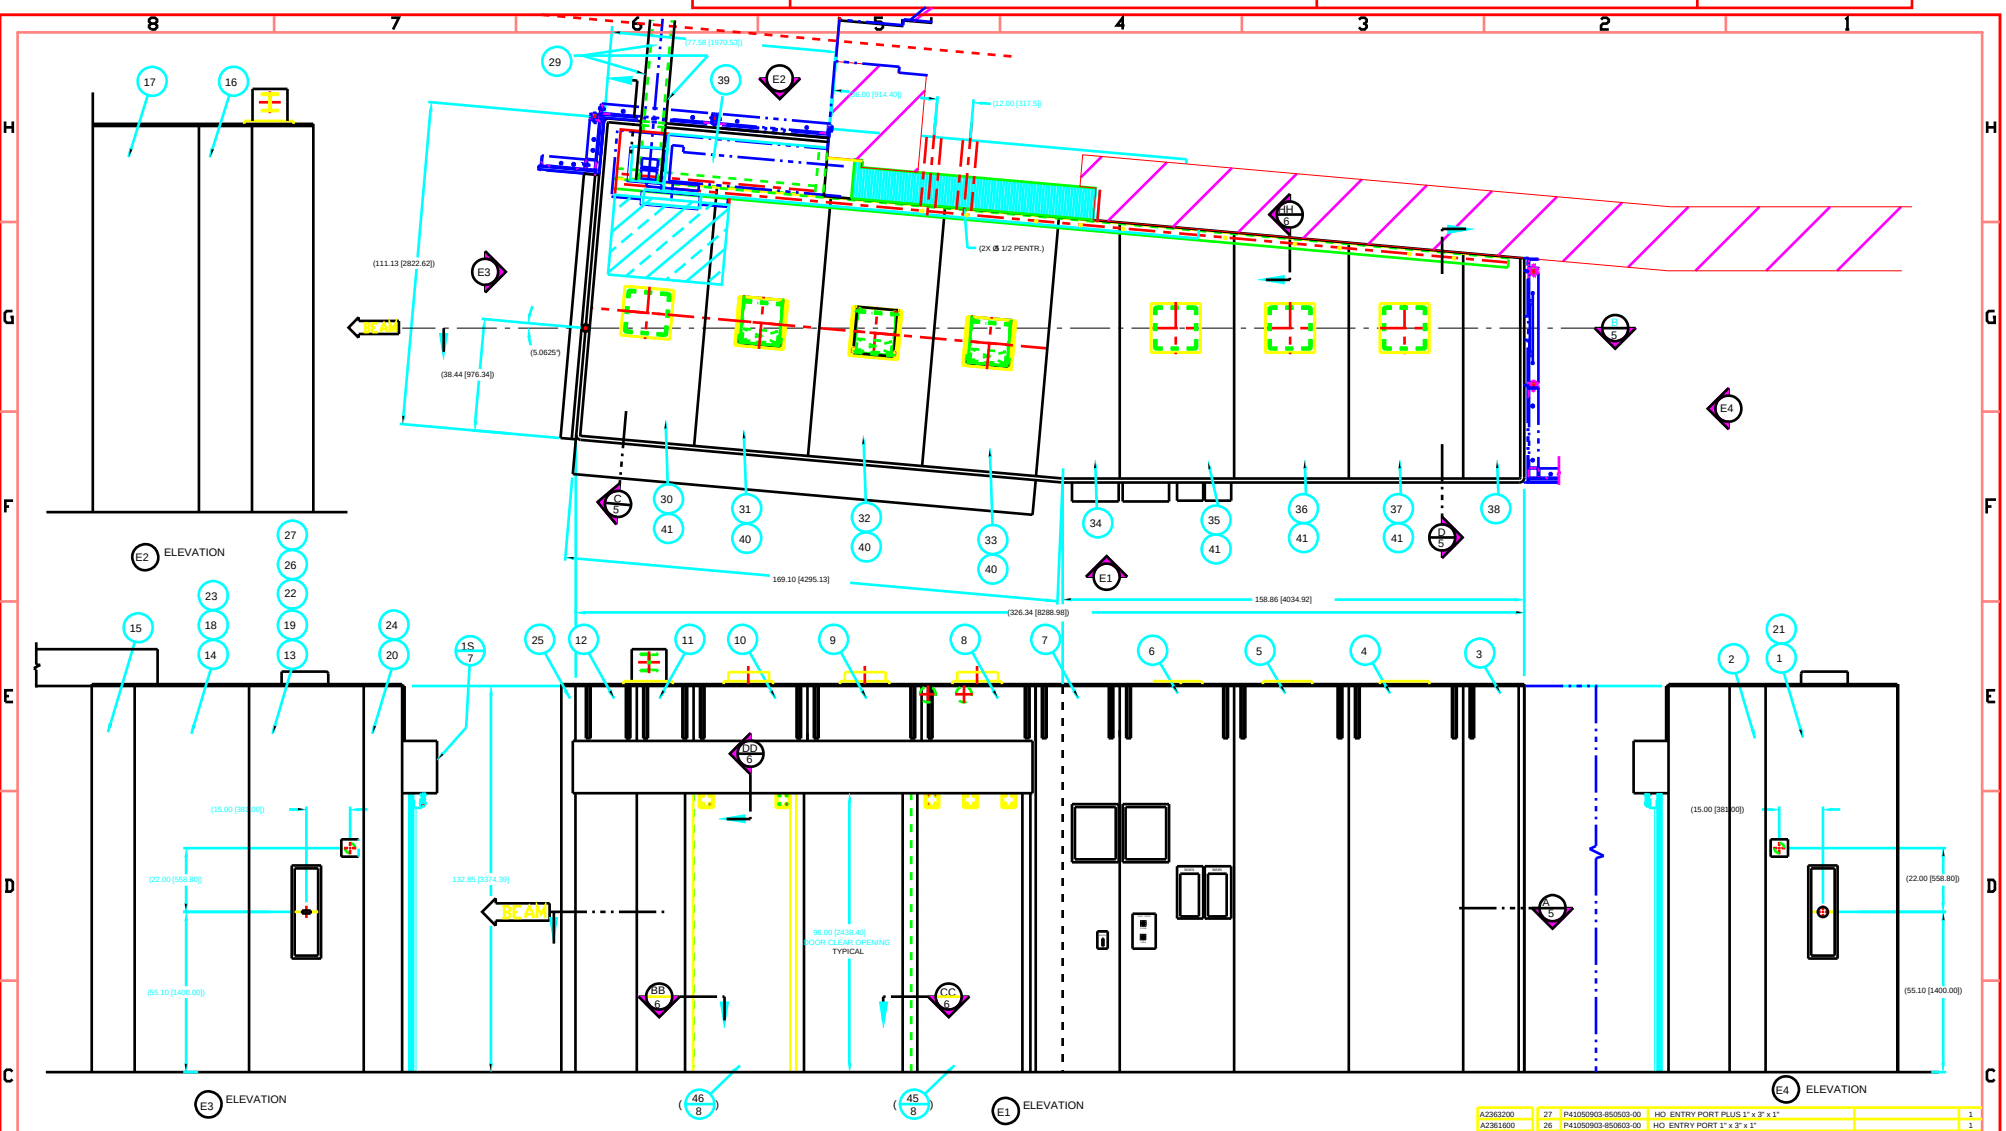

A1943802	41	P41050903-880409-02	HO BLANK MODULE 1/2"		4
A1943702	40	P41050903-880408-02	HO LABYRINTH MODULE 1/2"		3
A1801601	39	P41050903-980508-01	H1 WHITE ROOF # 8, 1/2" x 1.93M x .50M		1
A1801501	38	P41050903-980507-01	H1 WHITE ROOF # 7, 1/2" x 1.97M x .50M		1
A1801401	37	P41050903-980506-01	H1 WHITE ROOF # 6, 1/2" x 2.06M x 1.00M		1
A1801301	36	P41050903-980505-01	H1 WHITE ROOF # 5, 1/2" x 2.15M x 1.00M		1
A1801201	35	P41050903-980504-01	H1 WHITE ROOF # 4, 1/2" x 2.23M x 1.00M		1
A1801101	34	P41050903-980503-01	H1 WHITE ROOF # 3, 1/2" x 2.30M x .75M		1
A1801001	33	P41050903-980502-01	H1 WHITE ROOF # 2, 1/2" x 2.27M x 1.00M		1
A1801001	32	P41050903-980502-01	H1 WHITE ROOF # 2, 1/2" x 2.27M x 1.00M		1
A1801001	31	P41050903-980502-01	H1 WHITE ROOF # 2, 1/2" x 2.27M x 1.00M		1
A1800902	30	P41050903-980501-02	H1 WHITE ROOF # 1, 1/2" x 2.27M x 1.00M		1
A1801701	29	P41050903-980509-01	H1 WHITE ROOF #9, 1/2 LEAD		1
A1829701	25	P41050903-940904-01	H1 WBES-ID COVER # 4, 12GA. x 3.18M x .06M		1
A1829601	24	P41050903-940903-01	H1 WBES-ID COVER # 3, 12GA. x 3.18M x .47M		1
A1829502	23	P41050903-940902-02	H1 WBES-ID COVER # 2, 12GA. x 3.18M x .84M		1
A1829401	22	P41050903-940901-01	H1 WBES-ID COVER # 1, 12GA. x 3.18M x 1.00M		1
LOG No.					

A2363200	27	P41050903-850503-00	HO ENTRY PORT PLUS 1" x 3" x 1"		1
A2361600	26	P41050903-850603-00	HO ENTRY PORT 1" x 3" x 1"		1
A2359700	21	P41050903-850707-00	HO ENTRY PORT 1" x 7" I.D.		1
A1800602	20	P41050903-940509-02	H1 WHITE SIDING # 9, 1" x 3.37M x .47M		1
A1711203	19	P41050903-850801-03	HO ENTRY STANDARD, 1" x 3.37M x 1.00M		1
A1800703	18	P41050903-940601-03	H1 WHITE SIDING # 11, 1" x 3.37M x .84M		1
A1800001	17	P41050903-940503-01	H1 WHITE SIDING # 3, 1" x 3.37M x .93M		1
A1720401	16	P41050903-860801-01	HO SIDING HALF STD 1" x 3.37M .50M		1
A2378900	15	P41050903-810809-00	HO SIDING CORNER STD, 1" x 3.37M x 1.00M		1
A2379100	14	P41050903-940703-00	H1 WHITE SIDING # 23, 1" x 3.37M x .80M		1
A1732003	13	P41050903-820806-03	HO EXIT STANDARD, 1" X 3.37M x 1.00M		1
A2378600	12	P41050903-940702-00	H1 WHITE SIDING # 22, 1" x 3.37M x .97M		1
A2379000	11	P41050903-820808-00	HO DOOR SIDE L.H. STD. (HALF) 1" x 3.37M .50M		1
A1536202	10	P41050903-820801-02	HO TRANSOM 1" x .91M x 1.00M		1
A1536202	9	P41050903-820801-02	HO TRANSOM 1" x .91M x 1.00M		1
A1536102	8	P41050903-820802-02	HO DOOR SIDE R.H. 1" x 3.37M x 1.00M		1
A1800301	7	P41050903-940506-01	H1 WHITE SIDING # 6, 1" x 3.37M x .73M		1
A1720001	6	P41050903-810801-01	HO SIDING STANDARD, 1" x 3.37M x 1.00M		1
A1720001	5	P41050903-810801-01	HO SIDING STANDARD, 1" x 3.37M x 1.00M		1
A1720001	4	P41050903-810801-01	HO SIDING STANDARD, 1" x 3.37M x 1.00M		1
A2378900	3	P41050903-810809-00	HO SIDING CORNER STD, 1" x 3.37M x 1.00M		1
A2378800	2	P41050903-940701-00	H1 WHITE SIDING # 21, 1" x 3.37M x .31M		1
A2378700	1	P41050903-850901-00	HO WHITE ENTRY, 1" x 3.37M x 1.11M		1
LOG No.					

LEGEND:

DET./SECT.

SHT. SHOWN

NOTE:

REFERENCE DRAWING FILE A1773301
P41050903-220000-01
SHEET 4 OF 10

PARTS LIST

A23589D0

ARGONNE NATIONAL LABORATORY

ADVANCED PHOTON SOURCE

HG SRICAT 1-ID-B
WHITE BEAM EXPERIMENTAL
STATION ASSEMBLY

corcuera 1/12/96 D. SHU 5/11/96
J. CHANG 5/3/96 T. KUZAY 5/11/96
SANCHEZ/CORCUERA 1/12/96 D. MILLS
J. CHANG 5/3/96
(VIEWS)

1/16:1 E P41050903-320000-00