(E) PLOT SCALE: 1/16=1 DWG. SCALE: 1

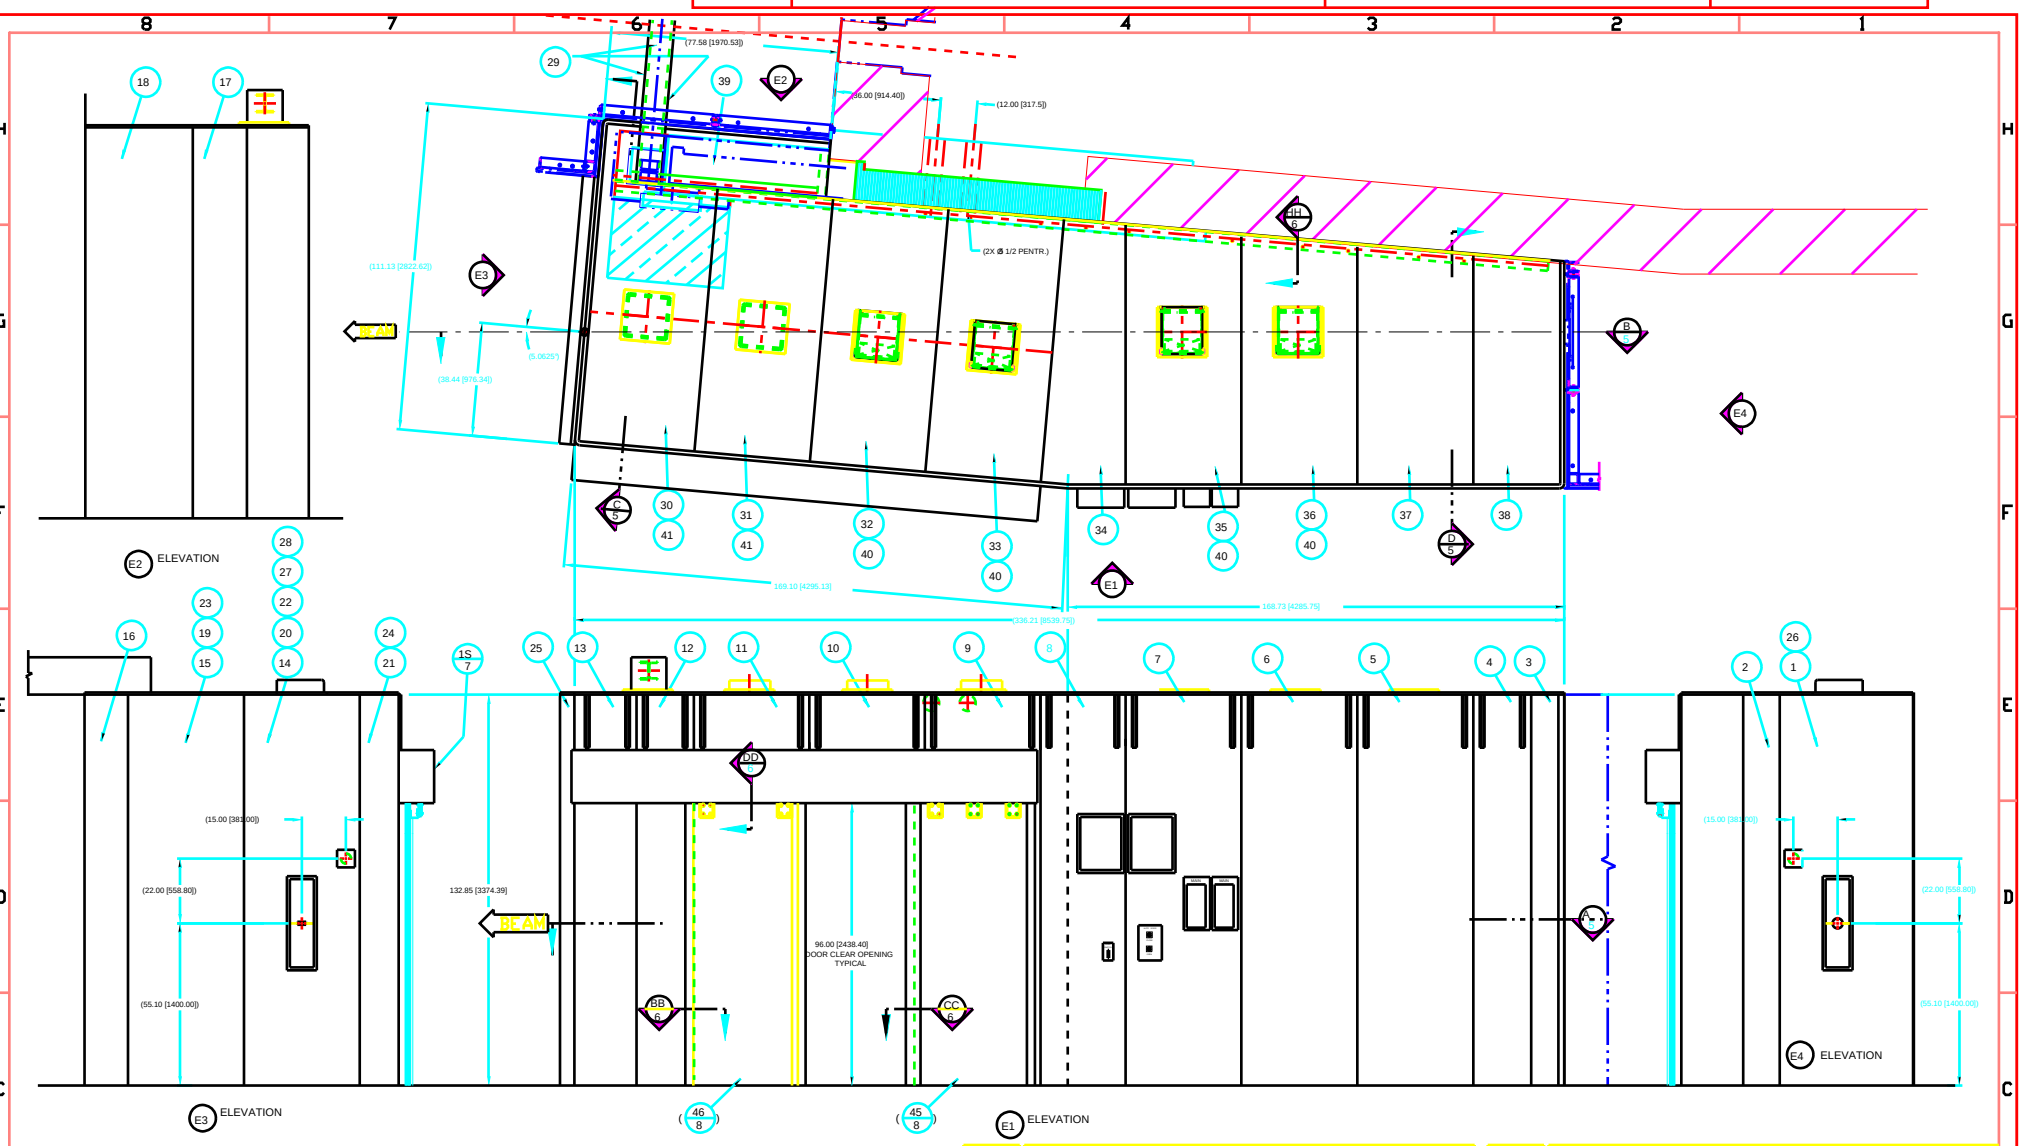

A1943802	41	P41050903-880409-02	HO BLANK MODULE 1/2" LEAD		2	A1800602	21	P41050903-940509-02	H1 WHITE SIDING # 9, 1" x 3.37M x .47M		1
A1943702	40	P41050903-880408-02	HO LABYRINTH MODULE 1/2" LEAD		4	A1732003	20	P41050903-850808-03	HO EXIT STANDARD, 1" x 3.37M x 1.00M		1
A1801601	39	P41050903-980508-01	H1 WHITE ROOF # 8, 1/2" x 1.93M x .50M		1	A1800703	19	P41050903-940601-03	H1 WHITE SIDING # 11, 1" x 3.37M x .84M		1
A2163501	38	P41050903-980604-01	H1 WHITE ROOF # 14, 1/2" x 1.97M x .75M		1	A1852001	18	P41050903-810607-01	HO SIDING STD. WALL L.H. , 3/4" x 3.37M x 1.00M		1
A1950001	37	P41050903-980603-01	H1 WHITE ROOF # 13, 1/2" x 2.06M x 1.00M		1	A2170201	17	P41050903-860601-01	HO SIDING STD. HALF, 3/4" x 3.37M x .50M		1
A1949901	36	P41050903-980602-01	H1 WHITE ROOF # 12, 1/2" x 2.15M x 1.00M		1	A2378900	16	P41050903-810809-00	HO SIDING CORNER STD, 1" X 3.37M x 1.00M		1
A1949801	35	P41050903-980601-01	H1 WHITE ROOF # 11, 1/2" x 2.23M x 1.00M		1	A1800703	15	P41050903-940601-03	H1 WHITE SIDING # 11, 1" x 3.37M x .84M		1
A1801101	34	P41050903-980503-01	H1 WHITE ROOF # 3, 1/2" x 2.27M x .75M		1	A1711203	14	P41050903-850801-03	HO ENTRY STANDARD, 1" x 3.37M x 1.00M		1
A1801001	33	P41050903-980502-01	H1 WHITE ROOF # 2, 1/2" x 2.27M x 1.00M		1	A2378600	13	P41050903-940702-00	H1 WHITE SIDING # 22, 1" x 3.37M x .97M		1
A1801001	32	P41050903-980502-01	H1 WHITE ROOF # 2, 1/2" x 2.27M x 1.00M		1	A2163001	12	P41050903-820608-01	HO DOOR SIDE L.H. HALF 3/4" x 3.37M .50M		1
A1801001	31	P41050903-980502-01	H1 WHITE ROOF # 2, 1/2" x 2.27M x 1.00M		1	A1852301	11	P41050903-820601-01	HO TRANSOM 3/4" x .91M x 1.00M		1
A1800902	30	P41050903-980501-02	H1 WHITE ROOF # 1, 1/2" x 2.27M x 1.00M		1	A1852301	10	P41050903-820601-01	HO TRANSOM 3/4" x .91M x 1.00M		1
A1801701	29	P41050903-980509-01	H1 WHITE ROOF # 9, 1/2 LEAD		1	A1852401	9	P41050903-820602-01	HO DOOR SIDE R.H. 3/4" x 3.37M x 1.00M		1
						A1949501	8	P41050903-930503-01	H1 WHITE SIDING # 3, 3/4" x 3.37M x .73M		1
A2363100	28	P41050903-850604-00	HO ENTRY PORT PLUS, 1" x 4" I.D.		1	A1949201	7	P41050903-810601-01	HO SIDING STANDARD, 3/4" x 3.37M x 1.00M		1
A2359200	27	P41050903-850704-00	HO ENTRY PORT 1" x 4" I.D.		1	A1949201	6	P41050903-810601-01	HO SIDING STANDARD, 3/4" x 3.37M x 1.00M		1
A2361500	26	P41050903-850703-00	HO ENTRY PORT 1" x 4" x 2"		1	A1949201	5	P41050903-810601-01	HO SIDING STANDARD, 3/4" x 3.37M x 1.00M		1
						A2170201	4	P41050903-860601-01	HO SIDING STD. HALF, 3/4" x 3.37M x .50M		1
A1829701	25	P41050903-940904-01	H1 WBES-ID COVER # 4, 12GA. x 3.18M x .06M		1	A2163101	3	P41050903-940603-01	H1 WHITE SIDING # 13, 1" x 3.37M x .75M		1
A1829601	24	P41050903-940903-01	H1 WBES-ID COVER # 3, 12GA. x 3.18M x .47M		1	A2378800	2	P41050903-940701-00	H1 WHITE SIDING # 21, 1" x 3.37M x .31M		1
A1829502	23	P41050903-940902-02	H1 WBES-ID COVER # 2, 12GA. x 3.18M x .84M		1	A2378700	1	P41050903-850901-00	HO WHITE ENTRY, 1" x 3.37M x 1.11M		1
A1829401	22	P41050903-940901-01	H1 WBES-ID COVER # 1, 12GA. x 3.18M x 1.00M		1	LOG No.					
LOG No.											

PARTS LIST

LEGEND:

DET./SECT.

SHT. SHOWN

NOTE:

REFERENCE DRAWING FILE A1911502
P41050903-620000-02
SHEET 4 OF 10

A24311D0

ARGONNE NATIONAL LABORATORY

ADVANCED PHOTON SOURCE

HI SRICAT 3-ID-B
WHITE BEAM EXPERIMENTAL
STATION ASSEMBLY

DRAWN BY coruera	5/10/96	D. SHU
CHECKED BY J. CHANG		T. KUZAY
SANCHEZ/CORCUERA		D. MILLS
J. CHANG (VIEWS)		

1/16:1 | E | P4105090303-320000-00

SHEET 4 OF 10