(D) PLOT SCALE: 3/16=1 | DWG. SCALE: 1

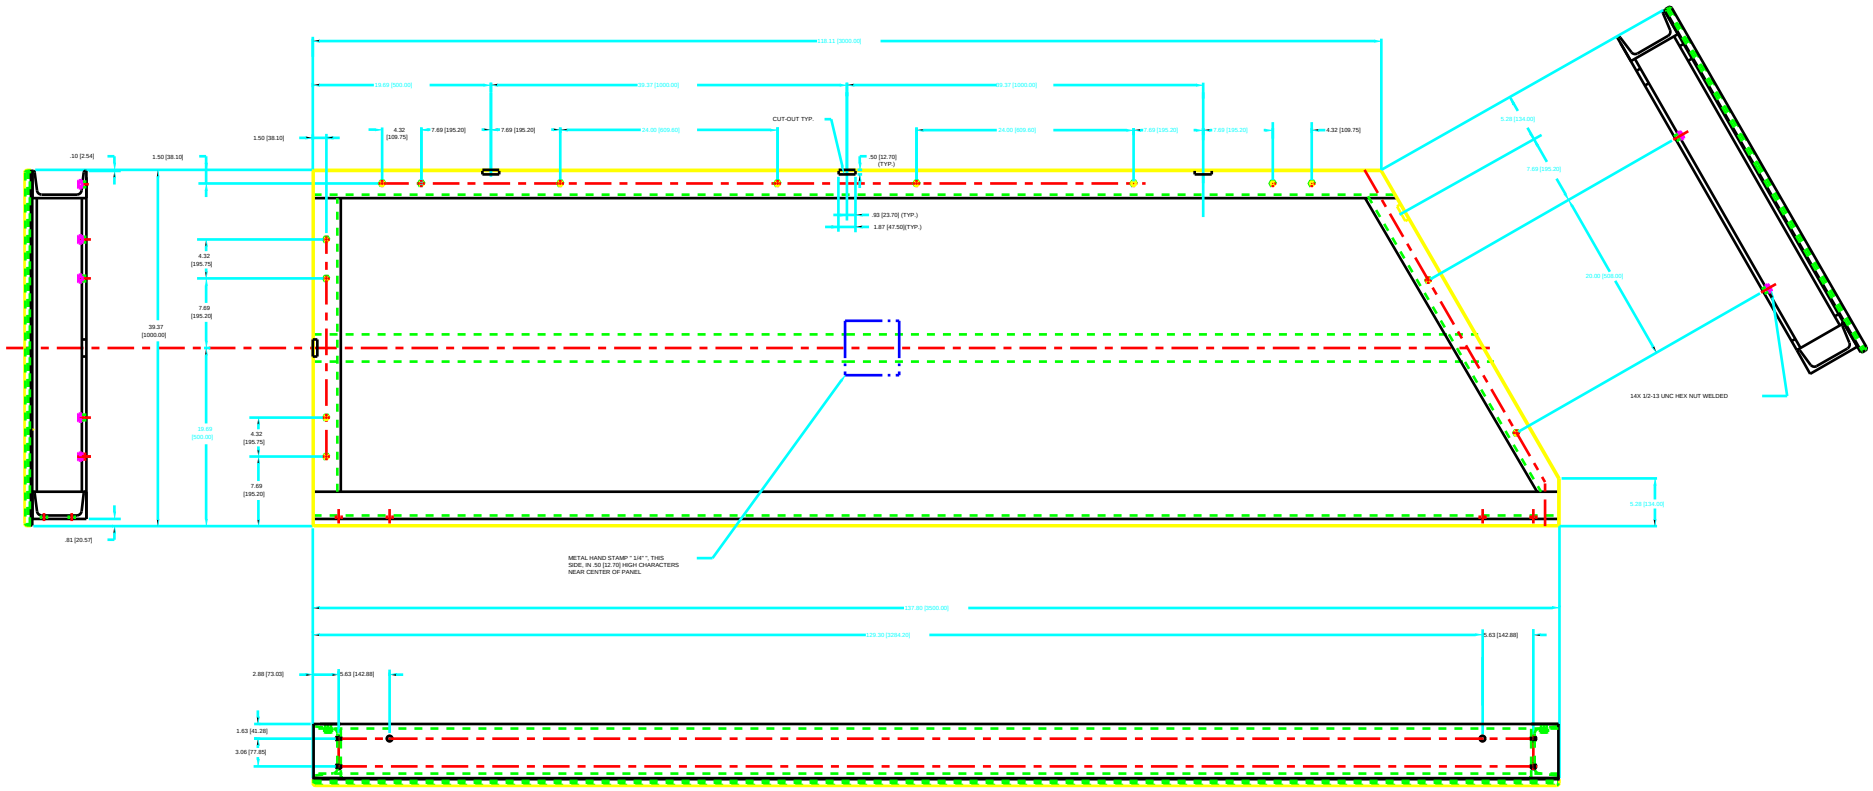

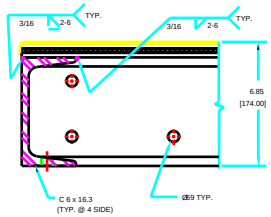

WELDMENT CONNECTION

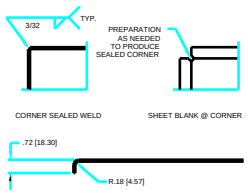

SIDING PREPARATION
TYPICAL DETAIL

SCALE: 3/8=1"

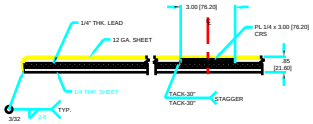

SECTION AROUND PERIMETER

NOTE:

LEAD PANEL SHALL BE CONSTRUCTED FROM SINGLE UNPIERCED SHEET, FREE OF OXIDE INCLUSIONS, FISSURES, VOIDS AND ALL OTHER DETRIMENTAL DEFECTS. MATERIAL SHALL BE LEAD GRADE "C" TO COMPLY WITH FEDERAL SPECIFICATION-QQL201. HUTCH SHALL MEET ALL APPLICABLE FEDERAL, STATE AND LOCAL RADIATION GUIDE LINES: NBS HANDBOOK 111 AND 114, ANS N43.2 AND DOE ORDER 5480.11.

A2070300		ARGONNE NATIONAL LABORATORY	
DRAWN BY corcuera	DATE 11/10/94	ADVANCED PHOTON SOURCE	
CHECKED BY SANCHEZ/CORCUERA	DATE 11/10/94	HO MBES ROOF # 3 1/4" x 3.50M x 1.00M	
SCALE 3/16=1	SIZE E	P41050903-960603-00	
SHEET 1/1			