(E) PLOT SCALE: 1/16=1 | DWG. SCALE: 1

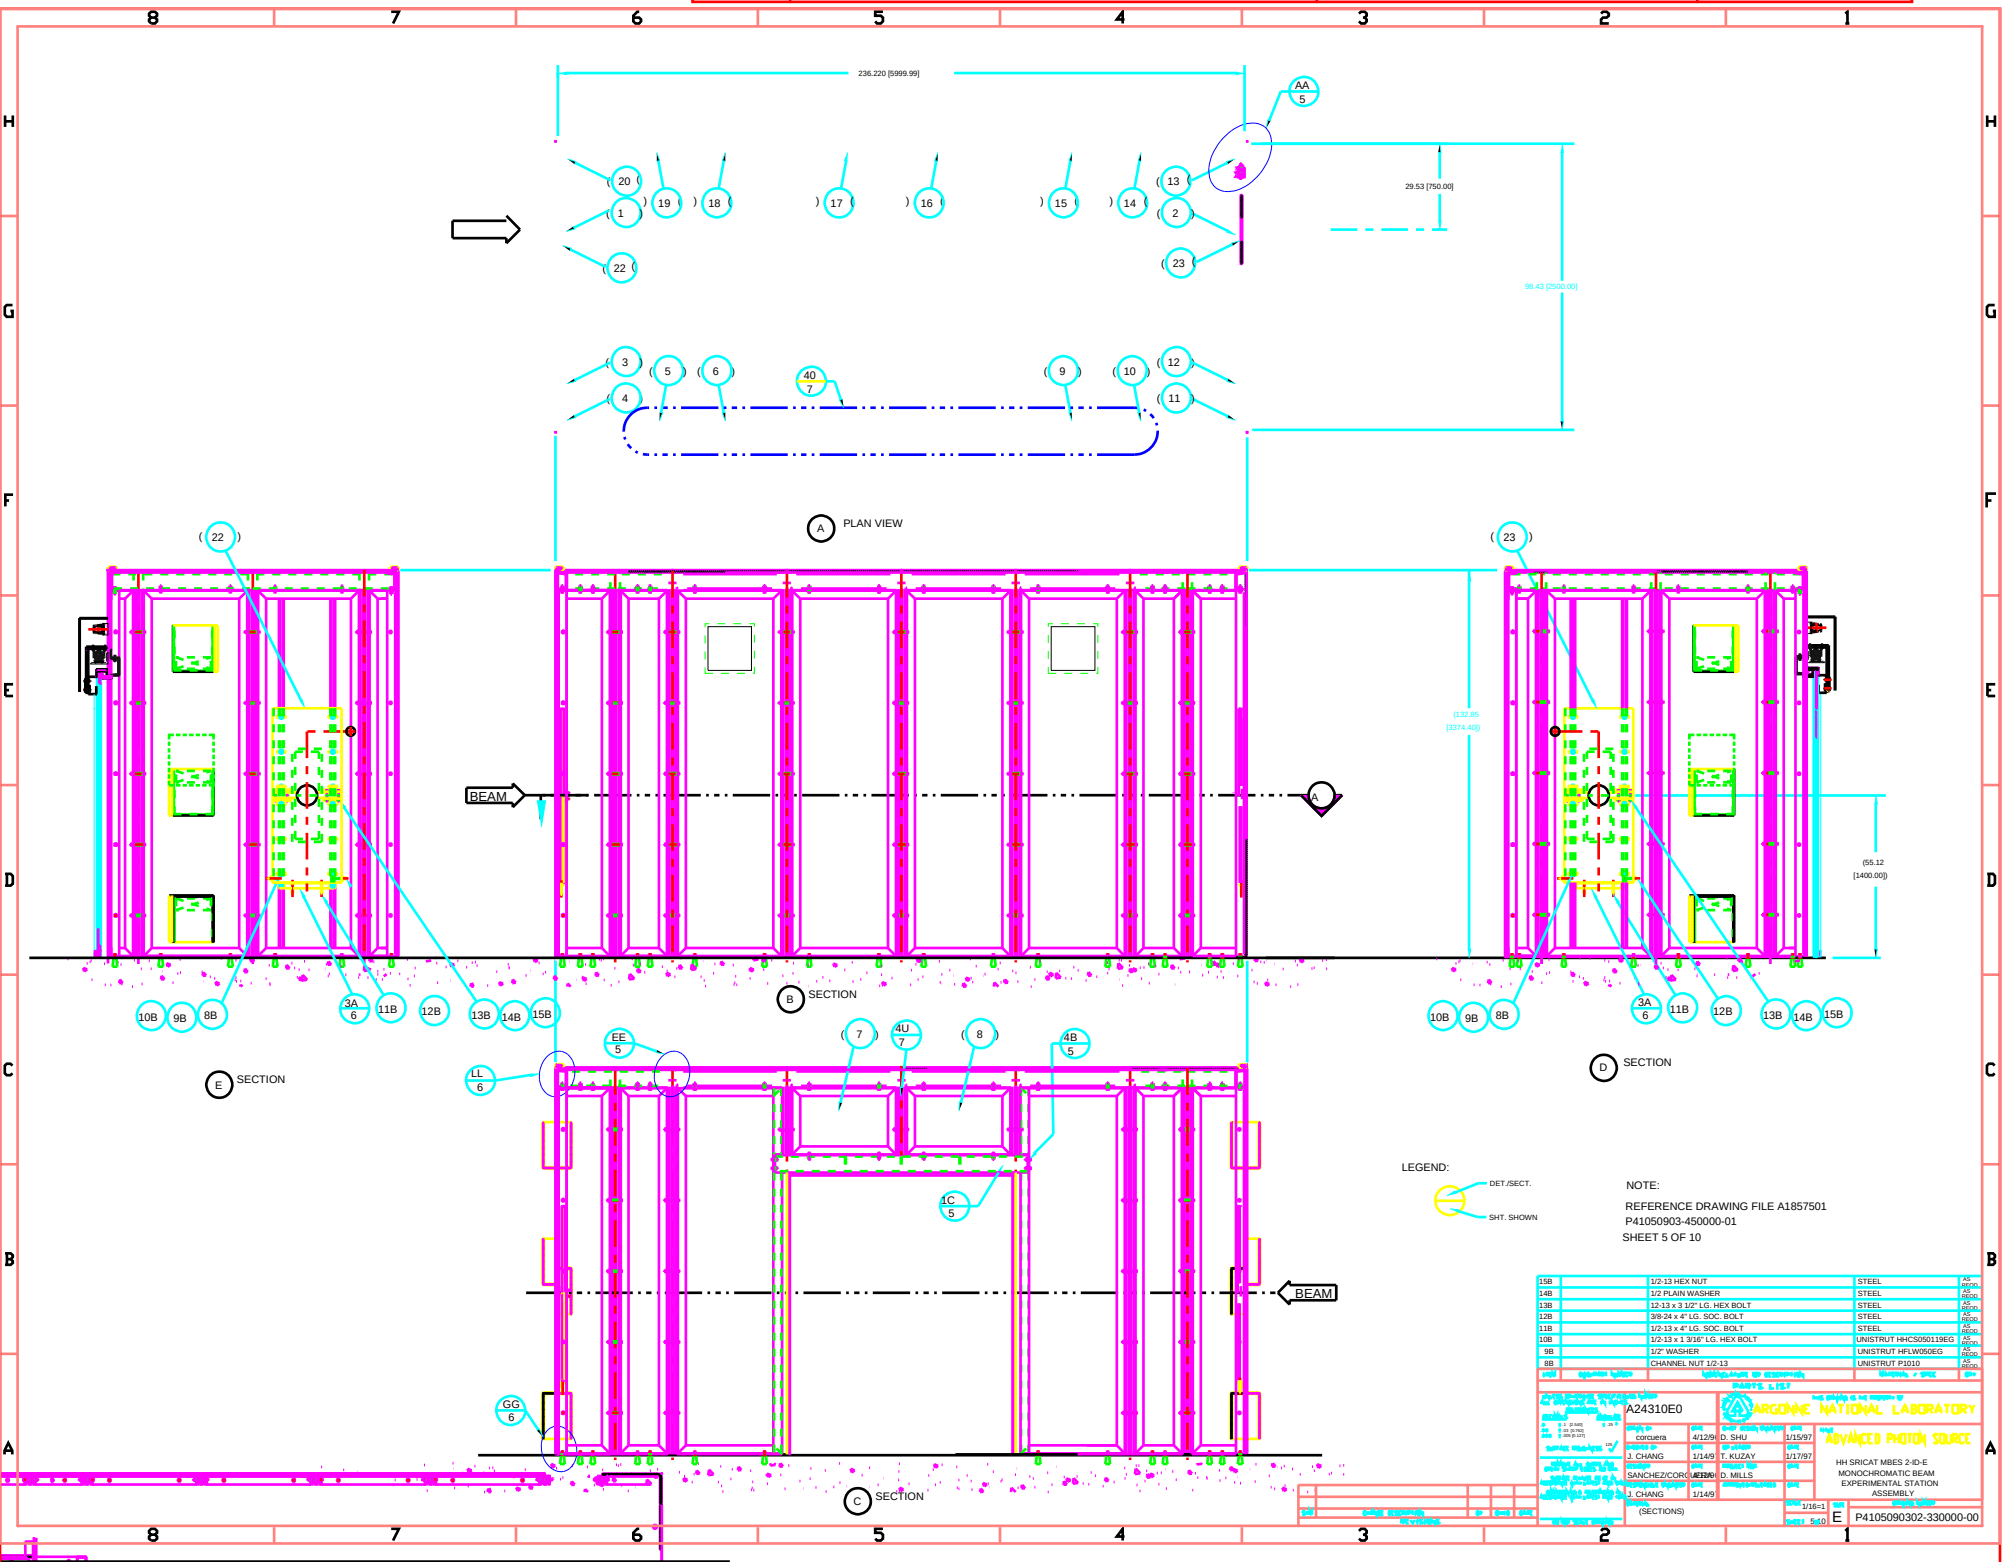

15B		1/2-13 HEX NUT	STEEL	AS REQD.
14B		1/2 PLAIN WASHER	STEEL	AS REQD.
13B		12-13 x 3 1/2" LG. HEX BOLT	STEEL	AS REQD.
12B		3/8-24 x 4" LG. SOC. BOLT	STEEL	AS REQD.
11B		1/2-13 x 4" LG. SOC. BOLT	STEEL	AS REQD.
10B		1/2-13 x 1 3/16" LG. HEX BOLT	UNISTRUT HHCS050119EG	AS REQD.
9B		1/2" WASHER	UNISTRUT HFLW050EG	AS REQD.
8B		CHANNEL NUT 1/2-13	UNISTRUT P1010	AS REQD.